Area Schedule

AREA SCHEDULE	
NAME	AREA
Main Floor	3395 sq ft.
Finished Second Floor	2215 sq ft.
Finshed Basement	1214 sq ft.
Garage	854 sq ft.
Covered Porch	513 sq ft.
Game room	1288 sq ft.

Superior Custom Homes & Remodeling

9619 Mitchell Place

Index of Drawings

DRAWING SCHEDULE

COVER PAGE 1
FRONT & REAR ELEVATION 2
LEFT & RIGHT ELEVATION 3
BASEMENT 4
MAIN FLOOR 5
UPPER FLOOR 6
LOWER GYM FLOOR 7
MISC. NOTES 8

Revision

REV	DATE:	DESCRIPTION
A	9-6-17	Initial Release

9619 Mitchell Place
Brentwood
Tennessee
37027

Superior Custom Homes & Remodeling

7105 Moores Lane #100
Brentwood
Tennessee
37027

PHONE:
615-224-9771
Randy@mysuperiorhome.com

DRAWN BY: Randy Chambers

SCALE: As Noted

PAGE: 1/8

Cover page

FRONT ELEVATION

SCALE: 1/4" = 1'-0"

REAR ELEVATION

SCALE: 1/4" = 1'-0"

Revision

REV	DATE:	DESCRIPTION
A	9-6-17	Initial Release

9619 Mitchell Place

Brentwood
Tennessee
37027

PHONE: 615-480-8007

Superior Custom Homes & Remodeling

7105 Moores Lane #100
Brentwood
Tennessee
37027

PHONE:
615-224-9771
Randy@mysuperiorhome.com

DRAWN BY: Randy Chambers

SCALE: 1/4" = 1'-0"

PAGE: 2/8

FRONT & REAR ELEVATION

RIGHT SIDE ELEVATION

SCALE: 1/4" = 1'-0"

LEFT ELEVATION

SCALE: 1/4" = 1'-0"

Revision		
REV	DATE:	DESCRIPTION
A		Initial Release

9619 Mitchell Place

Brentwood
Tennessee
37027

PHONE: 615-480-8007

Superior Custom Homes & Remodeling

7105 Moores Lane #100
Brentwood
Tennessee
37027

PHONE:
615-224-9771
Randy@mysuperiorhome.com

DRAWN BY: Randy Chambers

SCALE: 1/4" = 1'-0"

PAGE: 3/8

LEFT & RIGHT ELEVATION

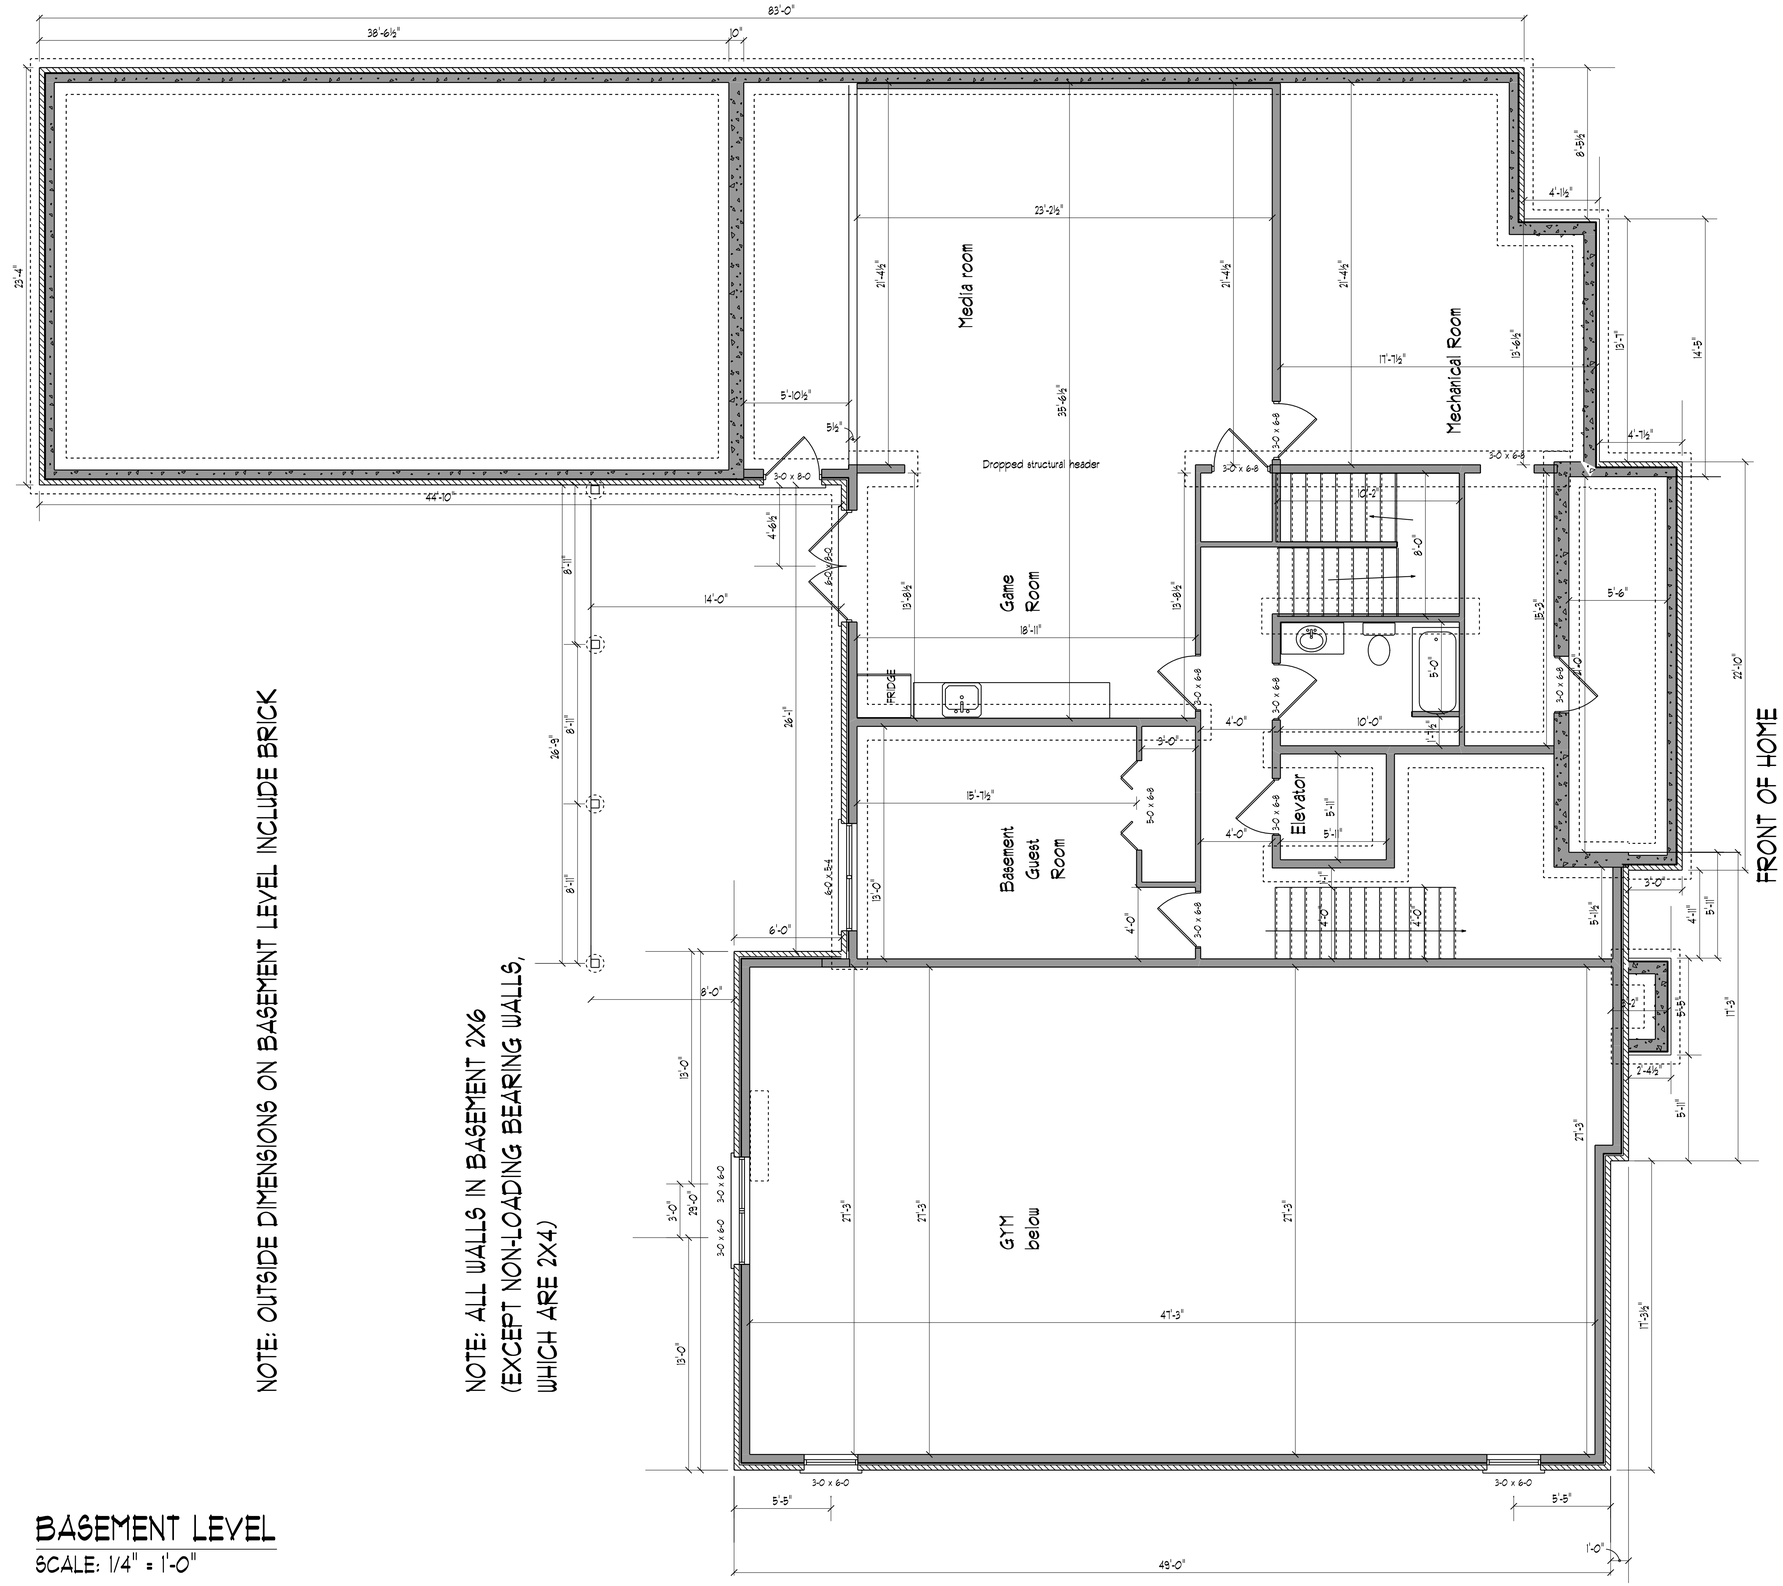

NOTE: OUTSIDE DIMENSIONS ON BASEMENT LEVEL INCLUDE BRICK

NOTE: ALL WALLS IN BASEMENT 2X6
(EXCEPT NON-LOADING BEARING WALLS,
WHICH ARE 2X4)

BASEMENT LEVEL

SCALE: 1/4" = 1'-0"

Revision		
REV	DATE:	DESCRIPTION
A	8-29-17	Initial Release

9619 Mitchell Place

Brentwood
Tennessee
37027

PHONE: 615-480-8007

Superior Custom Homes & Remodeling

7105 Moores Lane #100
Brentwood
Tennessee
37027

PHONE:
615-224-9771
Randy@mysuperiorhome.com

DRAWN BY: Randy Chambers

SCALE: 1/4" = 1'-0"

PAGE: 4/8

BASEMENT

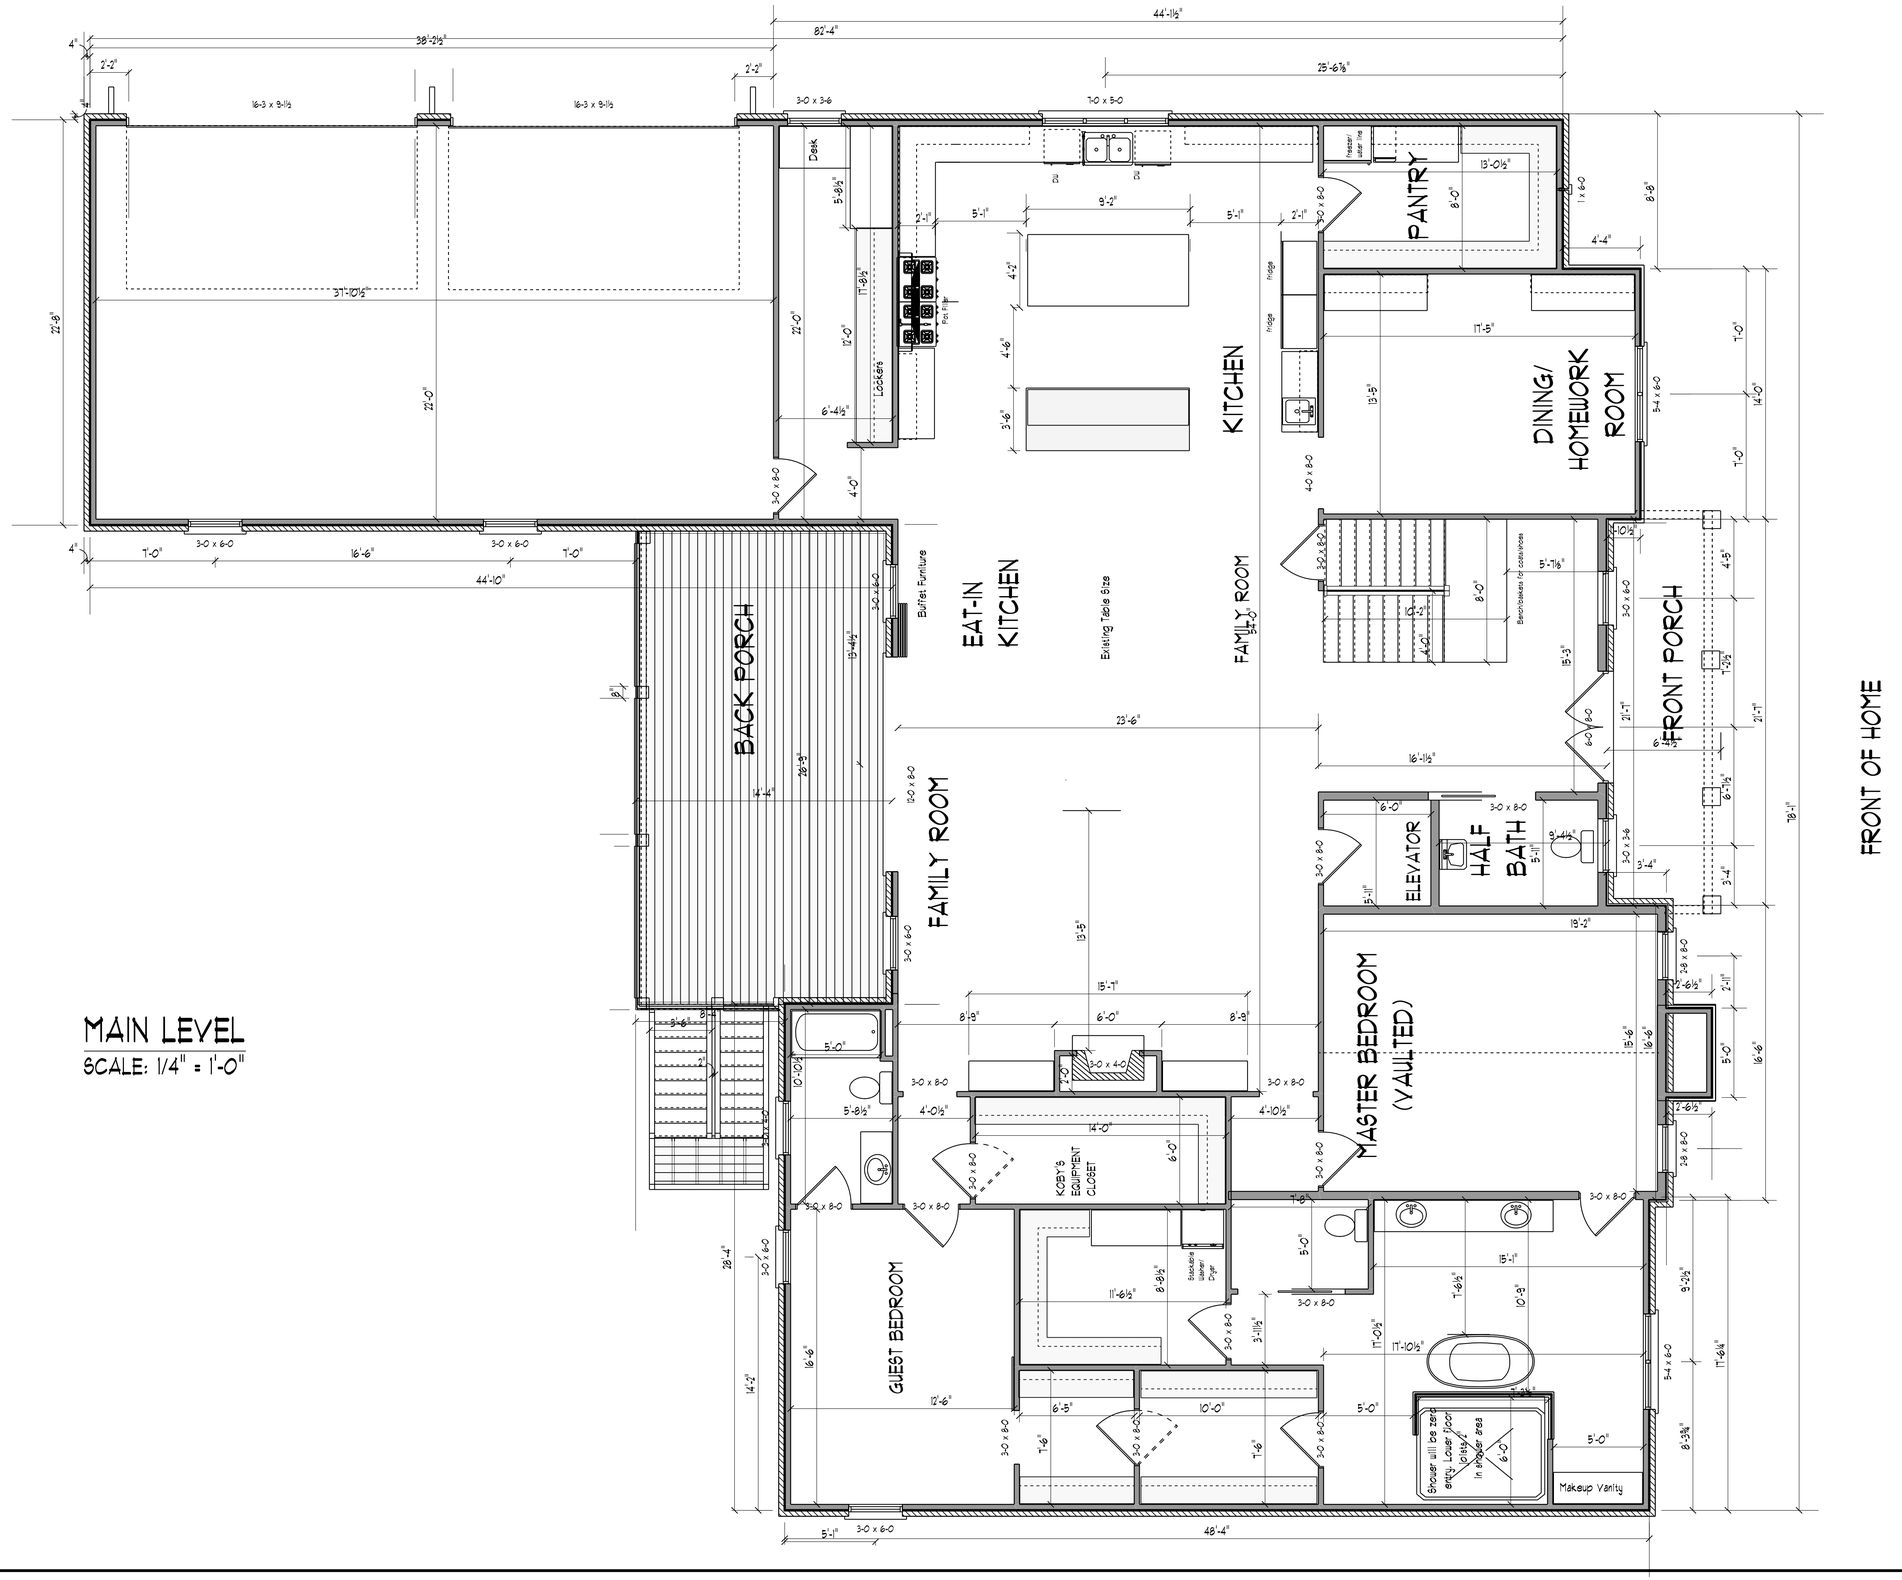

MAIN LEVEL

SCALE: 1/4" = 1'-0"

Revision		
REV	DATE:	DESCRIPTION
A	8-29	Initial Release

9619 Mitchell Place

Brentwood
Tennessee
37027

PHONE: 615-480-8007

Superior Custom Homes & Remodeling

7105 Moores Lane #100
Brentwood
Tennessee
37027

PHONE:
615-224-9771
Randy@mysuperiorhome.com

DRAWN BY: Randy Chambers

SCALE: 1/4" = 1'-0"

PAGE: 5/8

MAIN FLOOR

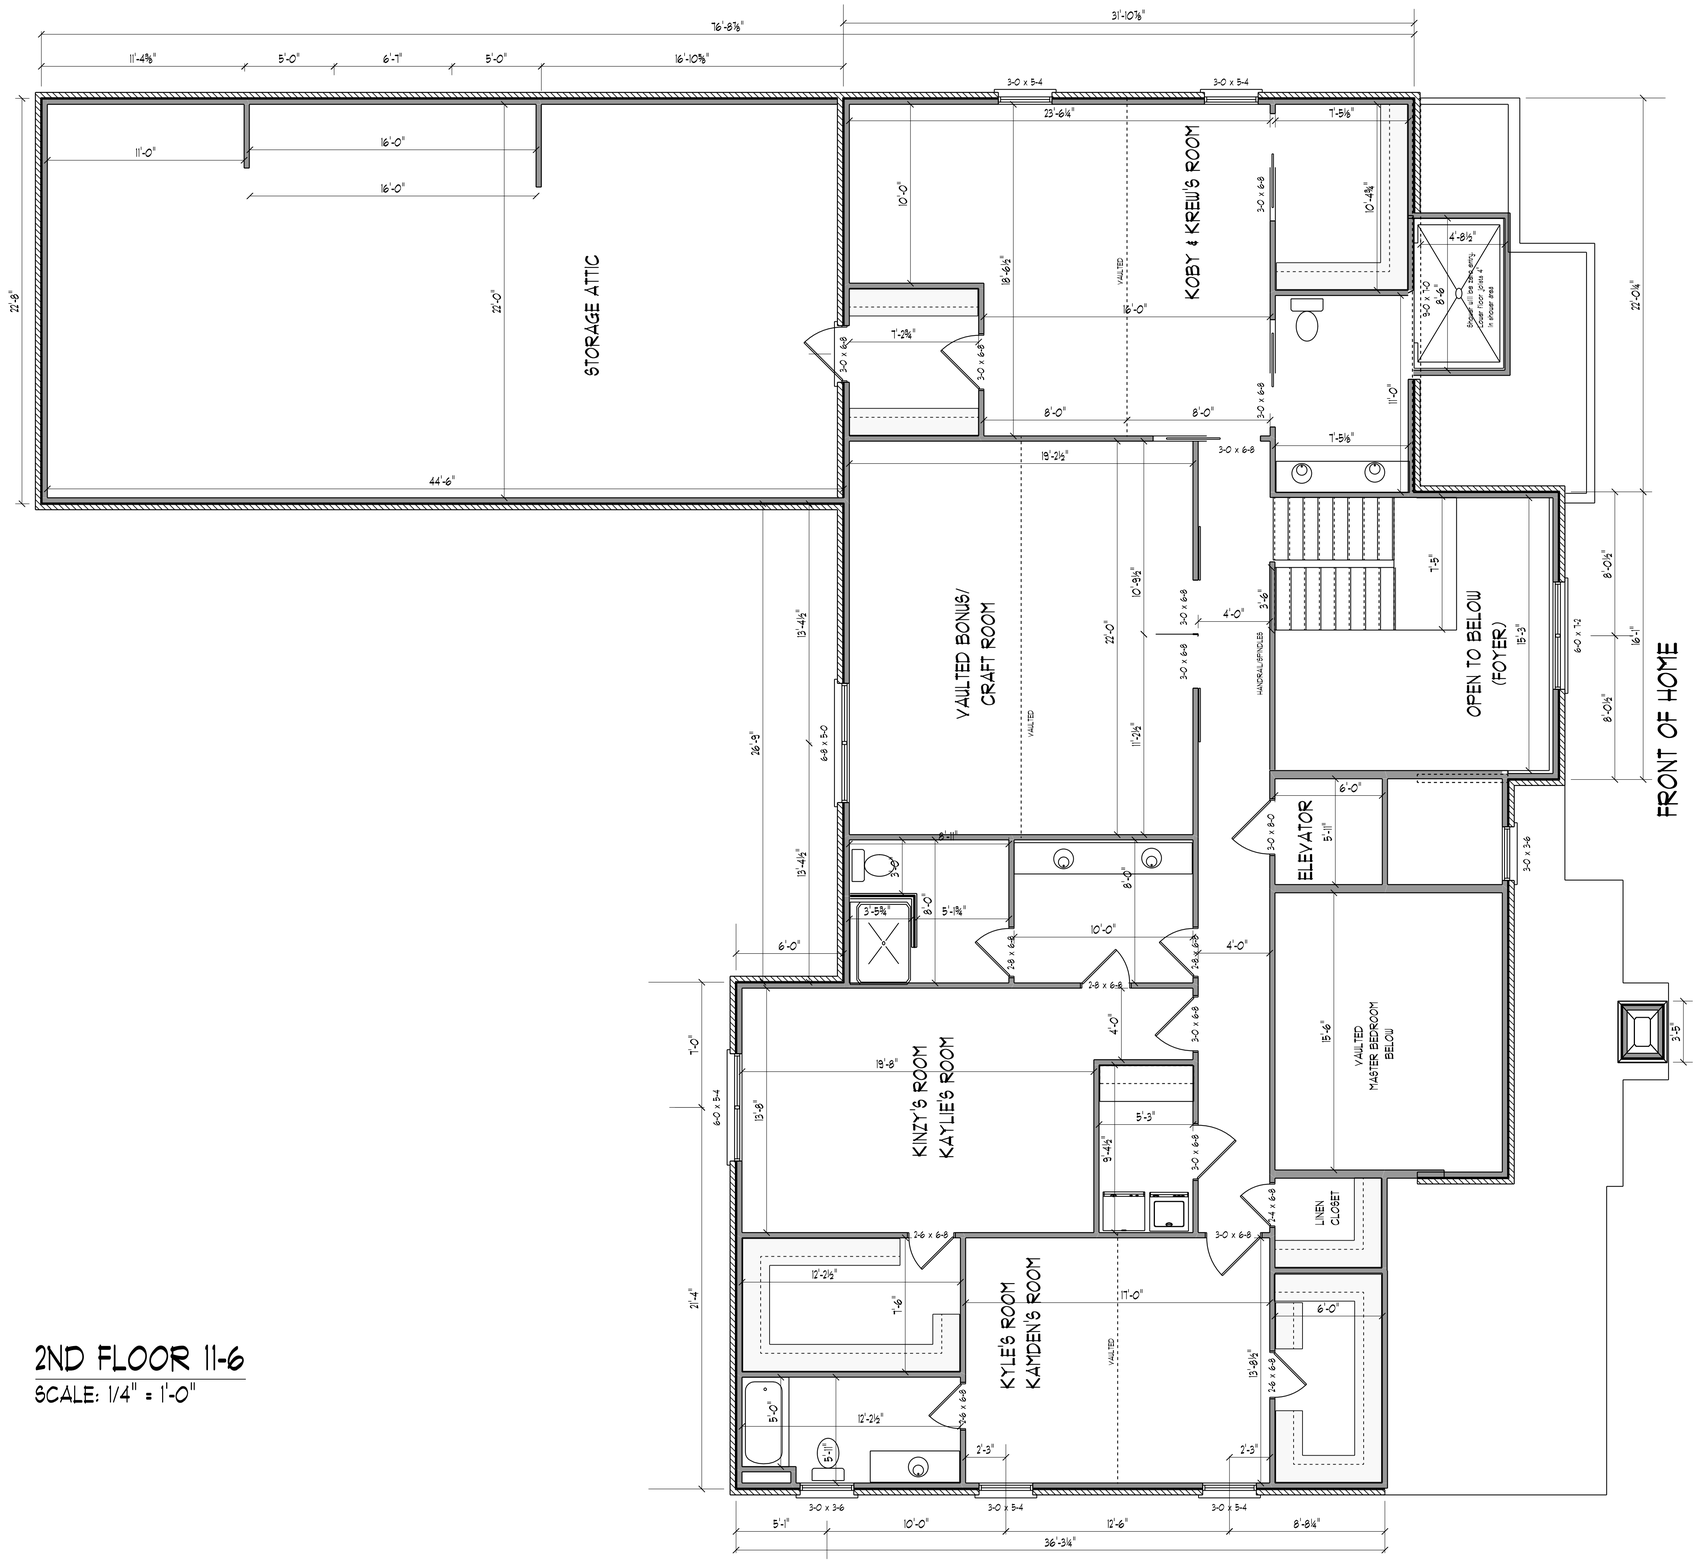

2ND FLOOR 11-6

SCALE: 1/4" = 1'-0"

Revision		
REV	DATE:	DESCRIPTION
A	8-29	Initial Release

9619 Mitchell Place

Brentwood
Tennessee
37027

PHONE: 615-480-8007

Superior Custom Homes & Remodeling

7105 Moores Lane #100
Brentwood
Tennessee
37027

PHONE:
615-224-9771
Randy@mysuperiorhome.com

DRAWN BY: Randy Chambers

SCALE: 1/4" = 1'-0"

PAGE: 6/8

UPPER FLOOR

NOTE: OUTSIDE DIMENSIONS ON BASEMENT LEVEL INCLUDE BRICK

This indicates a 48" x 48" by 12" thick footing. Rebar + grid of #6 rebar at 12" on center each way, turn rigs increased to 4 wide at post bearing and rebar #6.

FRONT OF HOME

Revision		
REV	DATE:	DESCRIPTION
A		Initial Release

9619 Mitchell Place

Brentwood
Tennessee
37027

PHONE: 615-480-8007

Superior Custom Homes & Remodeling

7105 Moores Lane #100
Brentwood
Tennessee
37027

PHONE:
615-224-9771
Randy@mysuperiorhome.com

DRAWN BY: Randy Chambers

SCALE: 1/4" = 1'-0"

PAGE: 7/8

LOWER GYM FLOOR

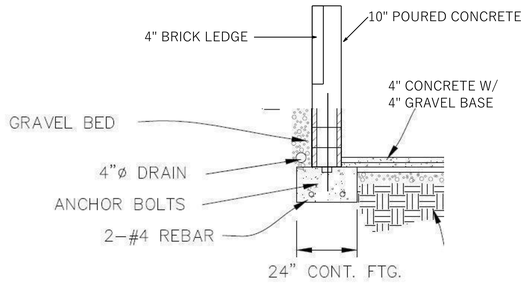

BASEMENT FOUNDATION

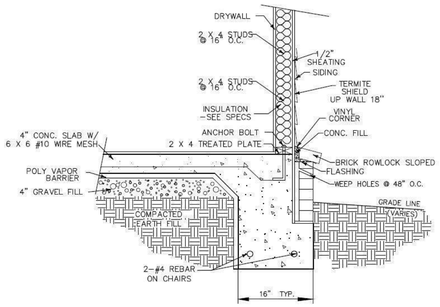

MONOLITHIC SLAB
W/ BRICK-TO-GRADE

Obscure

FRONT DOOR WILL HAVE OBSCURE GLASS.
ALL OTHER EXTERIOR DOORS AND WINDOWS
WILL BE CLEAR GLASS.

Premium SDL Windows
(grid pattern per elevations)

GARAGE DOORS

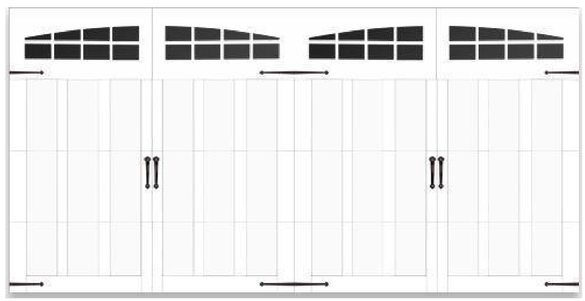

STANDING SEAM METAL ROOF TRELLIS OVER GARAGE DOORS

28" x 28" Cedar Corbels over garage doors

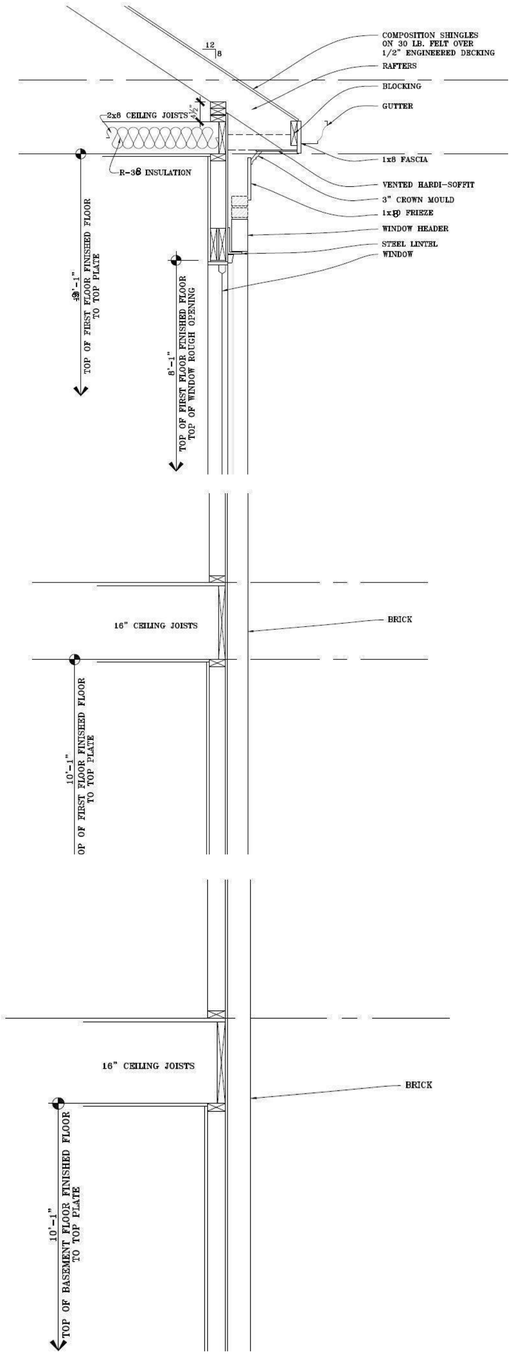

Revision		
REV	DATE:	DESCRIPTION
A		Initial Release

9619 Mitchell Place

Brentwood
Tennessee
37027

PHONE: 615-480-8007

Superior Custom Homes & Remodeling

7105 Moores Lane #100
Brentwood
Tennessee
37027

PHONE:
615-224-9771
Randy@mysuperiorhome.com

DRAWN BY: Randy Chambers

SCALE: As Noted

PAGE: 8/8

MISC. NOTES